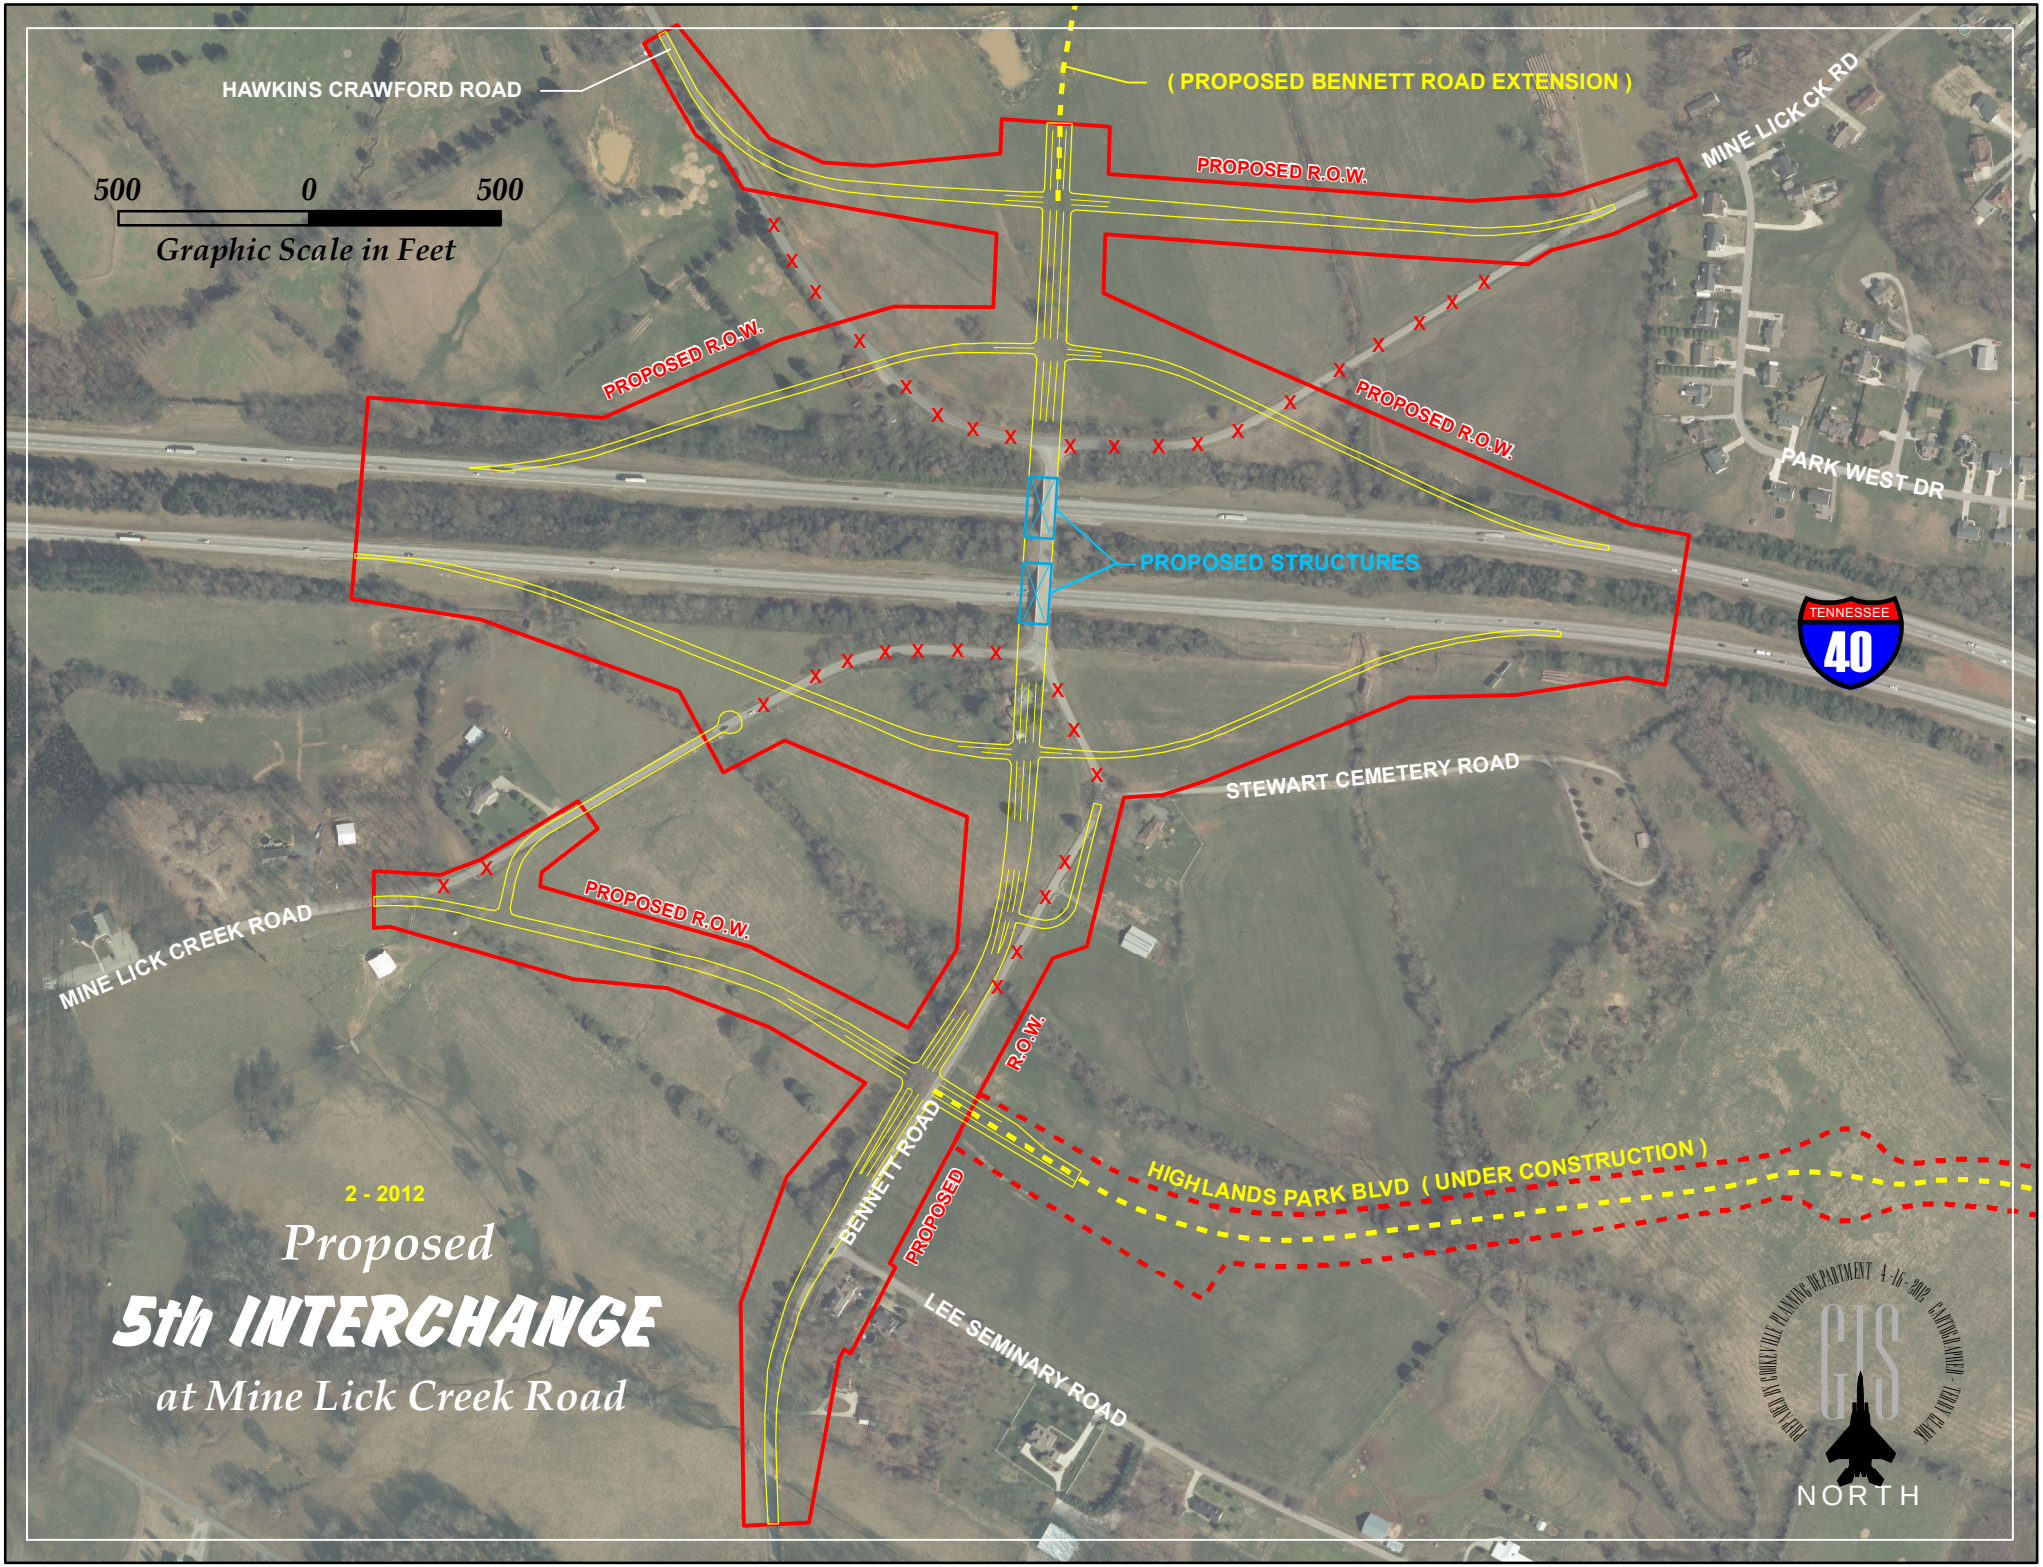
HAWKINS CRAWFORD ROAD
(PROPOSED BENNETT ROAD EXTENSION)
MINE LICK CK RD
500 0 500
Graphic Scale in Feet
PROPOSED R.O.W.
PROPOSED R.O.W.
PROPOSED R.O.W.
PARK WEST DR
PROPOSED STRUCTURES
TENNESSEE
40
STEWART CEMETERY ROAD
MINE LICK CREEK ROAD
PROPOSED R.O.W.
R.O.W.
BENNETT ROAD
PROPOSED
HIGHLANDS PARK BLVD (UNDER CONSTRUCTION)
LEE SEMINARY ROAD
2 - 2012
Proposed
5th INTERCHANGE
at Mine Lick Creek Road
NORTH